


MIDDLE ATLANTIC ERK-1820 RACK

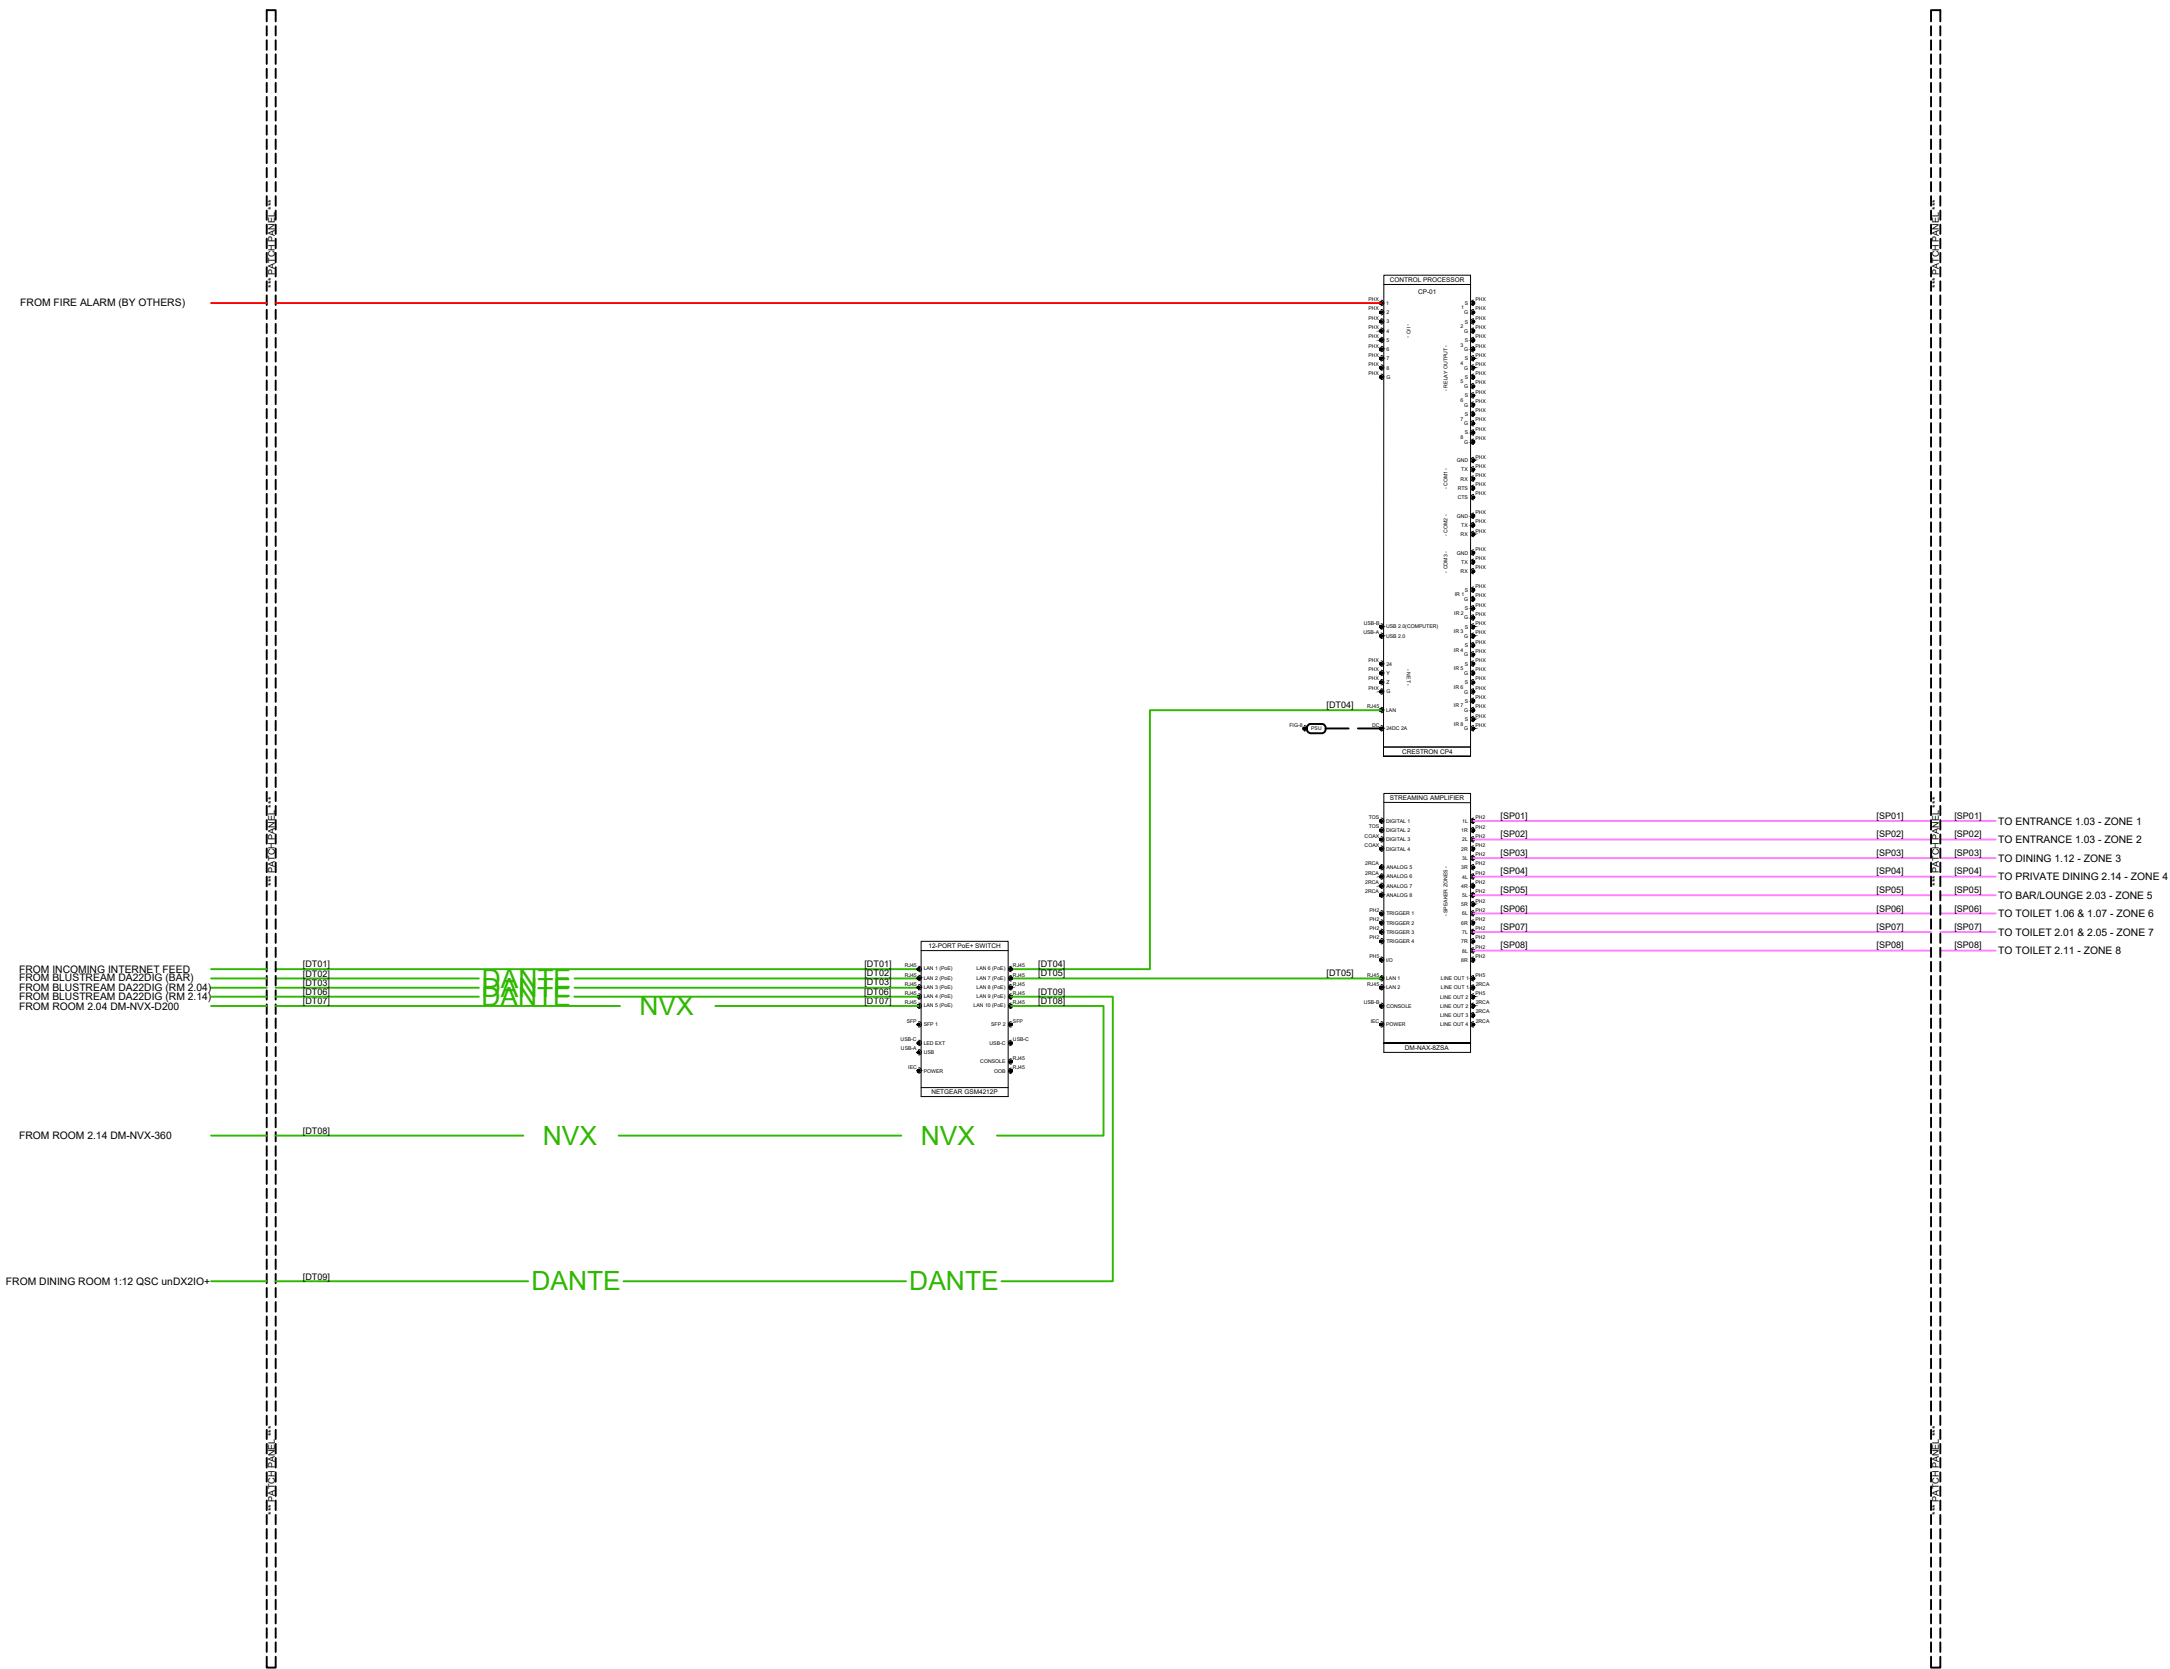

NOTES

To Be Read In Conjunction With Schematic Ref.  
TBR-SMA-XX-ZZ-DR-SC-AV-10001  
TBR-SMA-XX-01-DR-SC-AV-10001

Reference Drawings:

For setting out please see:

LEGEND

- 2 CORE SPEAKER CABLE
- 4 CORE SPEAKER CABLE
- 2.5MM 4 CORE SPEAKER CABLE
- CAT 6 BLUE - TELEPHONE
- CAT 6 GREEN - DATA
- AVB CAT 6 GREEN - DATA - AVB
- QANT CAT 6 GREEN - DATA - DANTE
- DS CAT 6 GREEN - DATA - DS
- PTV CAT 6 GREEN - DATA - IPTV
- NVX CAT 6 GREEN - DATA - NVX
- QLAN CAT 6 GREEN - DATA - QLAN
- VOIP CAT 6 GREEN - DATA - VOIP
- VC CAT 6 GREEN - DATA - VC
- CAT 6 350 MHz - RED - AUDIO / VIDEO
- CAT 6 - YELLOW - CONTROL
- FST
- STARQUAD
- HDMI CABLE
- WF100 RF/SAT COAXIAL
- RGBHV CABLE
- SIAMESE CABLE
- HOME AUTOMATION CABLE
- 8G CABLE
- 6 CORE CONTROL
- FIBRE
- 3 CORE AND EARTH
- REVISION CLOUD
- 50 Ω LOW LOSS COAX CABLE
- 75 Ω COAX CABLE
- DMX CABLE
- DVI
- DISPLAYPORT
- USB 2.0
- USB 3.0

FOR CONSTRUCTION

© Copyright. All rights to this drawing and its design are the property of SmartComm Ltd. Any use or duplication of this drawing is strictly prohibited without prior written permission of SmartComm Ltd.

Drawn By	CL	12/04/2024
Checked By	RB	12/04/2024
Issued By	RB	12/04/2024

SCALE NOT TO SCALE

PAGE SIZE A1



Smartcomm Ltd  
Halfax Road  
Cressex Business Park  
High Wycombe  
Buckinghamshire  
HP12 3JH  
Tel: +44 (0)1494 471 912  
E-mail: info@smartcomm.co.uk  
Web: www.smartcomm.co.uk


C01	FOR CONSTRUCTION	18/07/2024	CL
Rev	Description	Date	Name

THE BANK RESTAURANT  
HEAD END RACK  
AV SCHEMATIC

Project	Orig.	Vol.	Level	Type	Role	Number	Rev.
TBR	SMA	XX	00	DR	SC	10001	C01